ATLAS
ARCHITECTURAL METALS INC.

2026

Mall Sliders



USE MONOLITHIC
TEMPERED GLASS

- OR -



USE INSULATING
TEMPERED GLASS

Glass is not included and will require fabrication.
Detailed information inside.




MADE IN USA

atlasarchmetals.com

ATLAS
ARCHITECTURAL METALS INC.

Mall Sliders

(Narrow & Wide Stile)

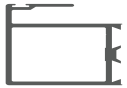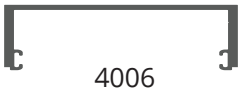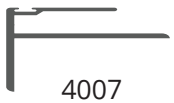ITEM	DESCRIPTION	STOCK LENGHT	FINISH		
 4000	INTERLOCK	21’ - 2”	CLEAR	BRONZE	BLACK
 4001	INTERLOCK WIDE STILE	21’ - 2”	CLEAR	BRONZE	BLACK
 4002	BOTTOM	21’ - 2”	CLEAR	BRONZE	BLACK
 4003	BOTTOM	21’ - 2”	CLEAR	BRONZE	BLACK
 4004	JAMB	24’ - 1”	CLEAR	BRONZE	BLACK
 4005	DOUBLE HEAD TRACK	24’ - 1”	CLEAR	BRONZE	BLACK
 4006	SINGLE HEAD	24’ - 1”	CLEAR	BRONZE	BLACK
 4007	INTERLOCK JAMB	24’ - 1”	CLEAR	BRONZE	BLACK

Mall Sliders

(Narrow & Wide Stile)

ATLAS ARCHITECTURAL METALS INC.

ITEM	DESCRIPTION	STOCK LENGHT	FINISH		
 4009	DOUBLE BOTTOM TRACK	24' - 2"	MILL		BLACK
 4010	SINGLE BOTTOM TRACK	24' - 2"	MILL		BLACK
 4011	BOTTOM TRACK RAMP	24' - 2"	MILL		
 4008	HANDLE	4"	CLEAR	BRONZE	
 4018	LOCK GUARD	14' - 4"	CLEAR	BRONZE	

(Not in stock,call for prices)

Custom 760 Mall Slider



Create flexible, modern spaces without sacrificing openness or natural light. The Atlas 760 Interior Slider combines sleek aluminum framing with expansive glass panels to deliver a sophisticated solution for offices, conference rooms, hospitality environments, and contemporary interiors.

Designed and fabricated to your exact project requirements, the 760 Slider offers smooth, reliable operation while maintaining clean sight lines and a refined architectural appearance. Available in a variety of finishes and glazing options, the system can be customized to complement virtually any design aesthetic.


Manufactured with precision CNC technology and Atlas quality craftsmanship, the 760 Slider provides the performance, durability, and visual appeal demanded by today's commercial interiors.




2 – TRACK (OX)



2 – TRACK (OXO)

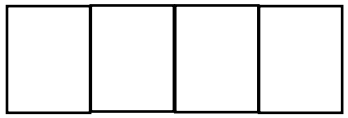

2 – TRACK (XXXX)

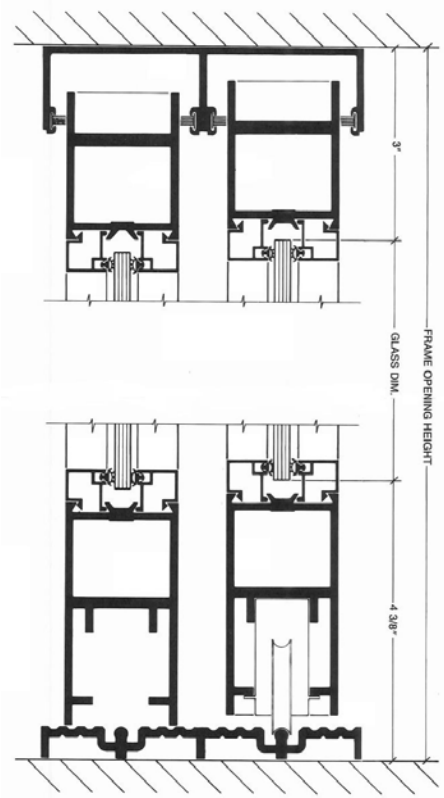

Features & Benefits

- Custom fabricated to project specifications
- Slim aluminum profiles for a modern appearance
- Smooth, quiet sliding operation
- Maximizes natural light and visibility
- Multiple finish and glass options available
- Ideal for offices, conference rooms and interior partitions
- Engineered and manufactured in the USA
- Ideal for schools, churches, healthcare, retail and municipal facilities

Finishes available:	Bronze Anodize
	Clear Anodize
	Black Anodized
	Powder Coat
Top rail height:	2-1/4"
Mid rail height:	2-1/4"
Bottom rail height:	3-1/2"
Door thickness:	1-3/4"
Glazing thickness:	1/4", 3/16", 3/4", 1/2", 9/16", 1"

ATLAS, INC.

760 NARROW STILE MALL SLIDER
FOR 1/4” & 1” GLAZING

GL-1

GL-2

PROJECT SPECIFICATIONS	
SYSTEM	
MATERIAL FINISH	TBA
GLASS SCHEDULE	GL1:

TABLE OF CONTENTS

SHEET	DWG	DESCRIPTION
1	COVER	COVER SHEET
2	2.01	ELEVATION & DETAILS
3	2.02	ELEVATION & DETAILS
4	2.03	ELEVATION & DETAILS
5	2.04	ELEVATION & DETAILS
6	2.05	ELEVATION
7	2.06	DETAILS
8	3.00	DETAILS
9	3.01	DETAILS

SHEET # 1


DRAWN BY: GJR

DATE: 2-22-2024

SCALE: AS NOTED

11940 BRITTMOORE PARK DR.
HOUSTON, TX. 77041
P: 713-869-9551 F: 713-869-4254
www.atlasarchmetals.com


ATLAS ARCHITECTURAL METALS INC.

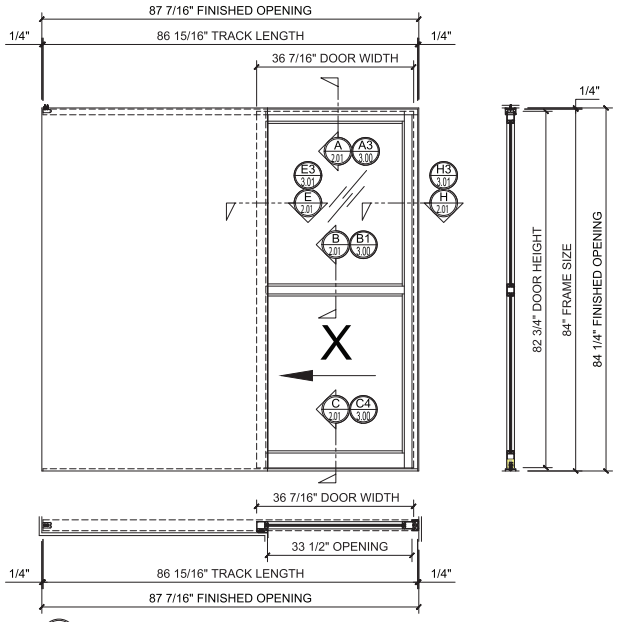

1 ELEVATION


ARCH REF: NONE SCALE: 1"=1'-0"

ATLAS NARROW STYLE 760 MALL
SLIDER PART NUMBER: MS101

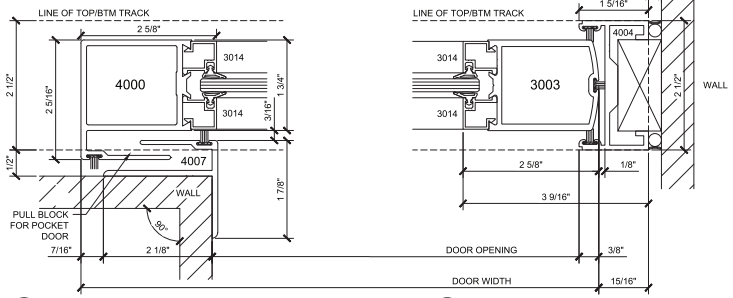


E DOOR STILE @ POCKET DOOR
SCALE: FULL


H DOOR JAMB & STILE
SCALE: FULL

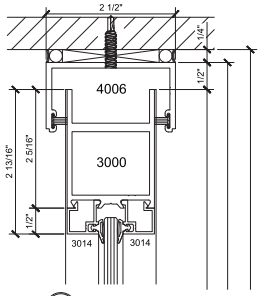

A TOP DOOR RAIL
SCALE: FULL

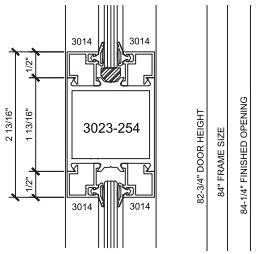

B INTERMEDIATE MUTIN BAR
SCALE: FULL

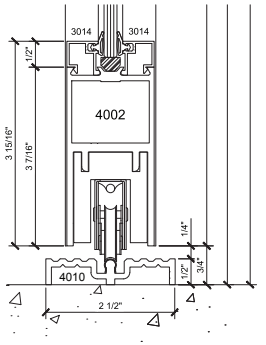



C BTM DOOR RAIL & ROLLER
SCALE: FULL

SHEET #	2.01
DRAWN BY:	GJR
DATE:	2-22-2024
SCALE:	AS NOTED

11940 BRITTMOORE PARK DR.
HOUSTON, TX. 77041
P: 713-869-9551 F: 713-869-4254
www.atlasarchmetals.com

ATLAS ARCHITECTURAL METALS INC.

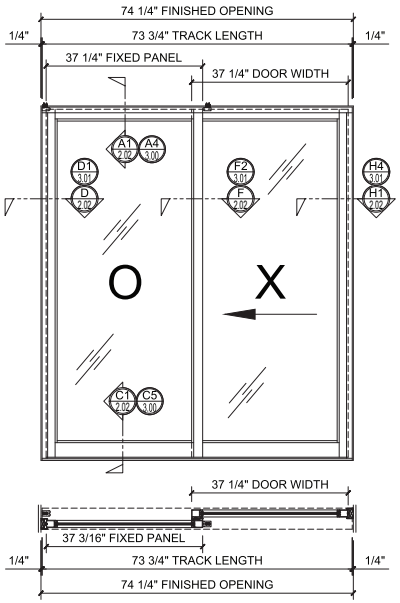


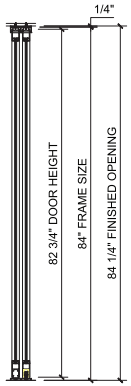

2 ELEVATION


ARCH REF: NONE SCALE: 1"=1'-0"

ATLAS NARROW STYLE 760 MALL
SLIDER PART NUMBER: MS211

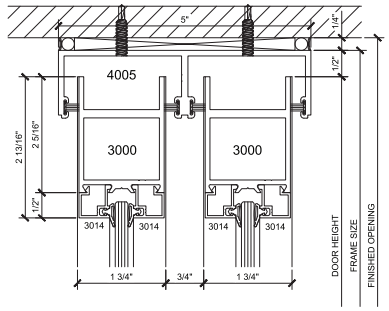


A1 TOP DOOR RAIL

SCALE: FULL

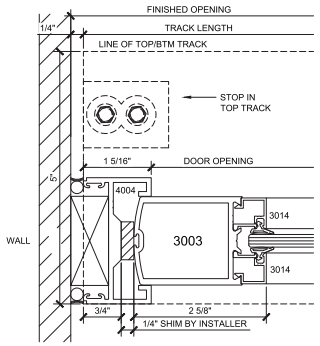


D FIXED PANEL JAMB & STILE

SCALE: FULL

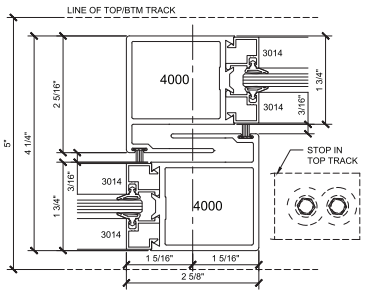


F DOOR INTERLOCK

SCALE: FULL

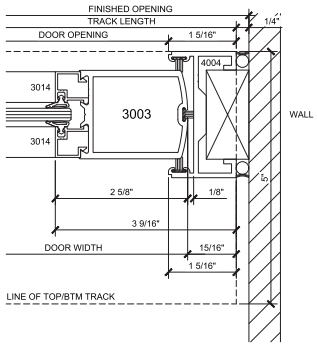

H1 DOOR JAMB & STILE

SCALE: FULL

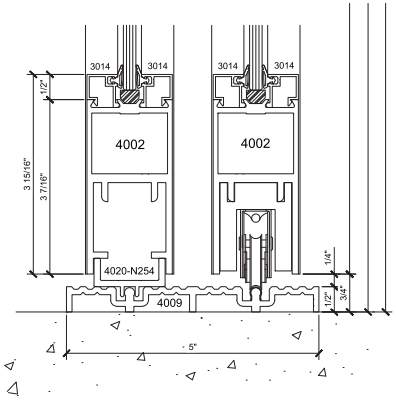


C1 BTM DOOR RAIL & ROLLER

SCALE: FULL

SHEET #	2.02
DRAWN BY:	GJR
DATE:	2-22-2024
SCALE:	AS NOTED

11940 BRITTMOORE PARK DR.
HOUSTON, TX. 77041
P: 713-869-9551 F: 713-869-4254
www.atlasarchmetals.com


ARCHITECTURAL METALS INC.

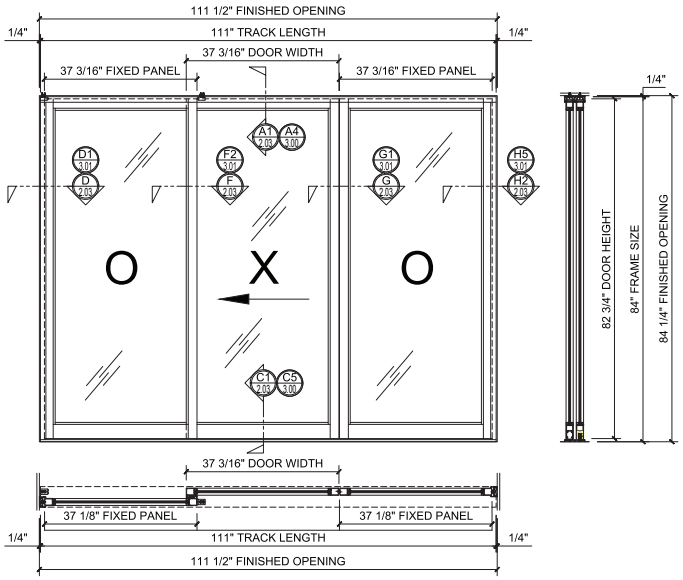


3 ELEVATION

ARCH REF: NONE SCALE: 1"=1'-0"

ATLAS NARROW STYLE 760 MALL
SLIDER PART NUMBER: MS331

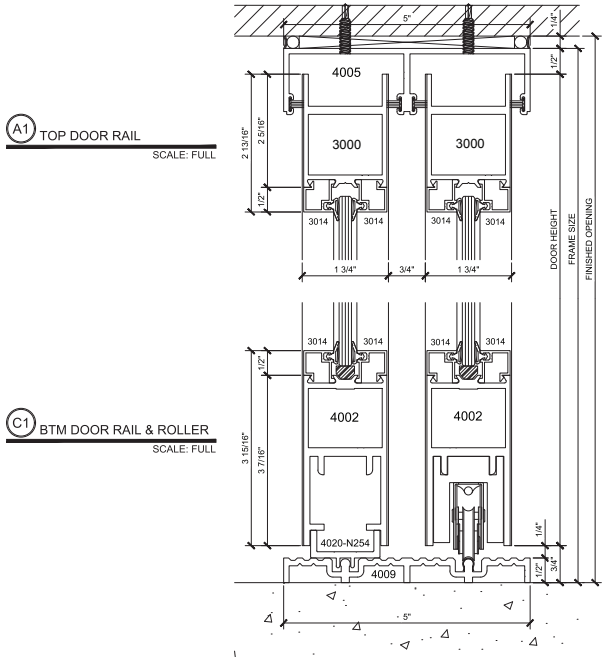

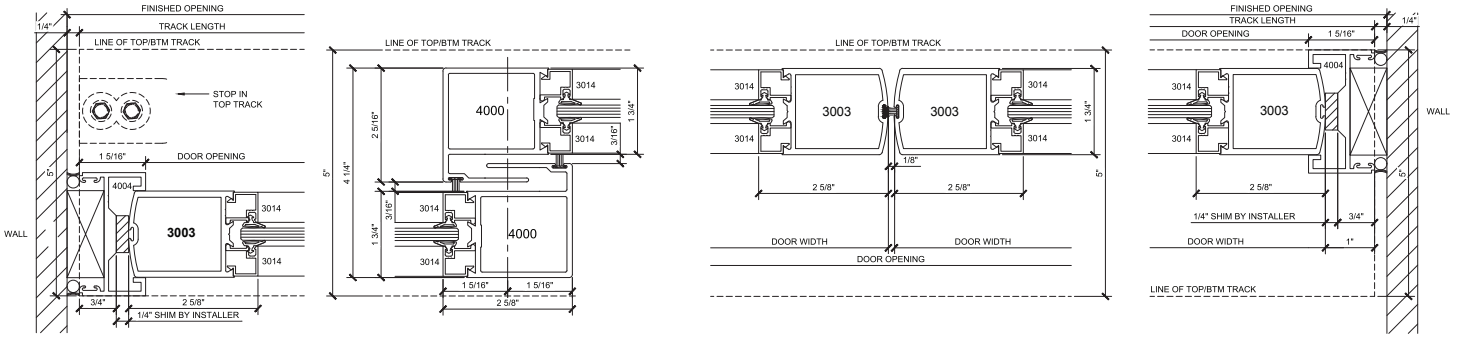

SHEET # 2.03


DRAWN BY: GJR

DATE: 2-22-2024

SCALE: AS NOTED

11940 BRITTMOORE PARK DR.
HOUSTON, TX. 77041
P: 713-869-9551 F: 713-869-4254
www.atlasarchmetals.com

ATLAS ARCHITECTURAL METALS INC.

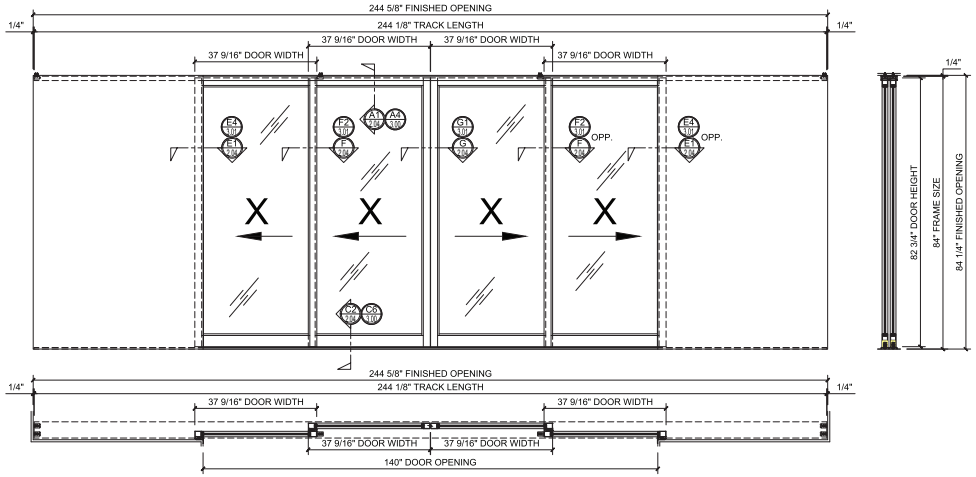


4 ELEVATION

ARCH REF: NONE


SCALE: 3/4"=1'-0"

ATLAS NARROW STYLE 760 MALL
SLIDER PART NUMBER: MS445

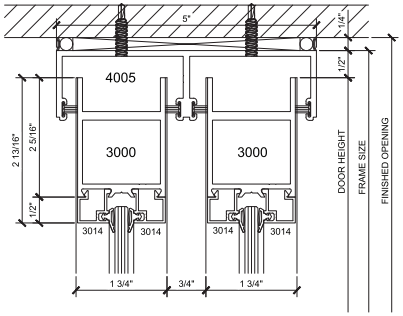


A1 TOP DOOR RAIL

SCALE: FULL

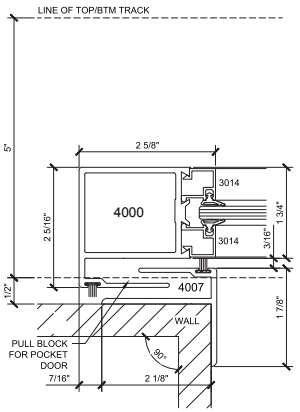


E1 DOOR STILE @ POCKET DOOR

SCALE: FULL

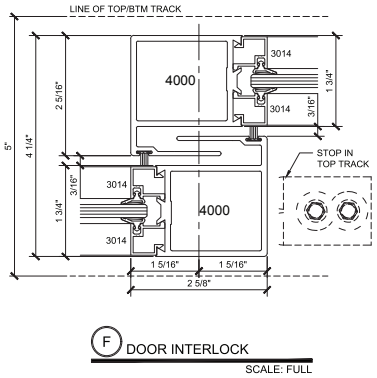


F DOOR INTERLOCK

SCALE: FULL

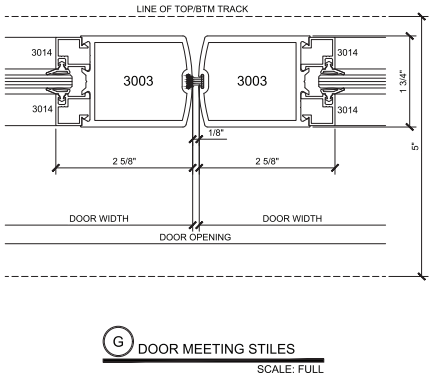

G DOOR MEETING STILES

SCALE: FULL

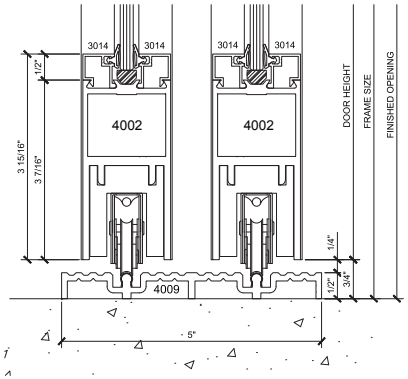

C2 BTM DOOR RAIL & ROLLER


SCALE: FULL

FHC NARROW STYLE 760 MALL SLIDER

SHEET #	2.04
DRAWN BY:	GJR
DATE:	2-22-2024
SCALE:	AS NOTED

11940 BRITTMOORE PARK DR.
HOUSTON, TX. 77041
P: 713-869-9551 F: 713-869-4254
www.atlasarchmetals.com

ATLAS ARCHITECTURAL METALS INC.

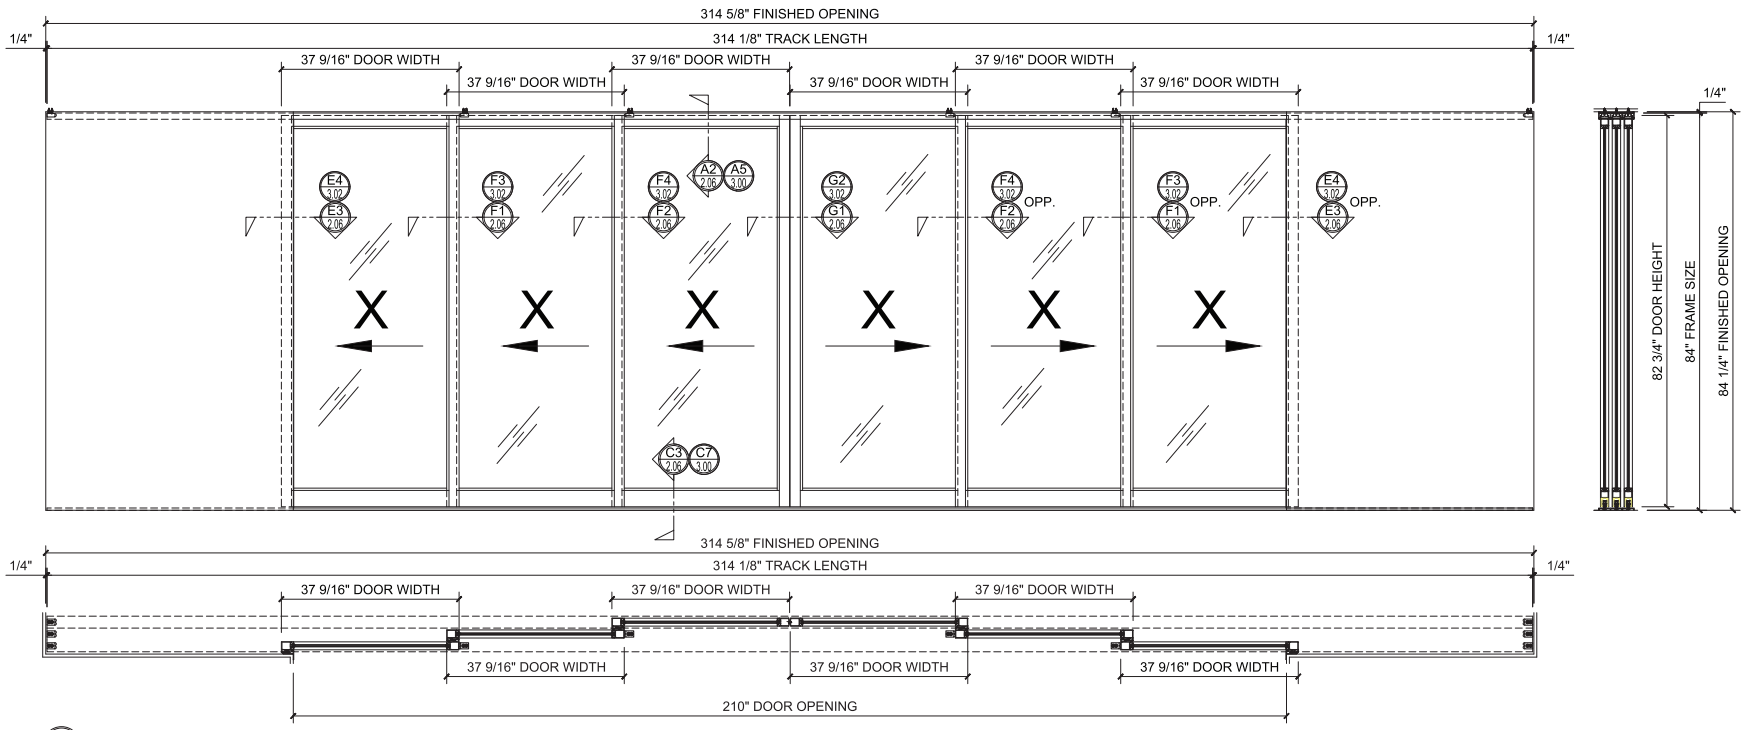

5 ELEVATION

ARCH REF: NONE


SCALE: 1"=1'-0"

ATLAS NARROW STYLE 760 MALL
SLIDER PART NUMBER: MS661

SHEET #	2.05
DRAWN BY:	GJR
DATE:	2-22-2024
SCALE:	AS NOTED


11940 BRITTMOORE PARK DR.
HOUSTON, TX. 77041
P: 713-869-9551 F: 713-869-4254
www.atlasarchmetals.com

ARCHITECTURAL METALS INC.

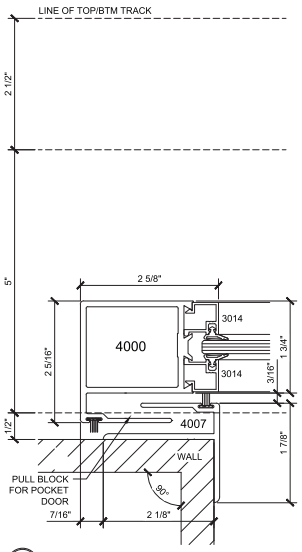

E3 DOOR STILE @ POCKET DOOR


SCALE: FULL

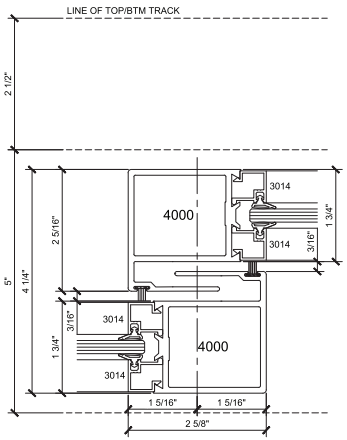

F1 DOOR INTERLOCK


SCALE: FULL

FHC NARROW STYLE 760 MALL SLIDER

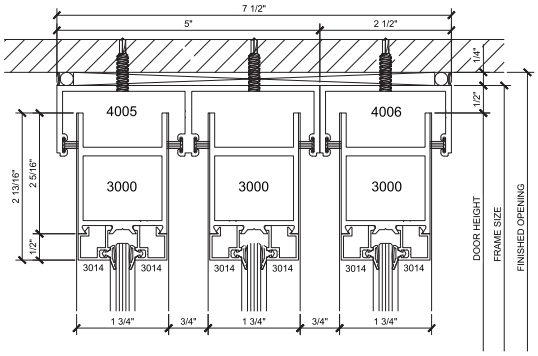


A2 TOP DOOR RAIL

SCALE: FULL

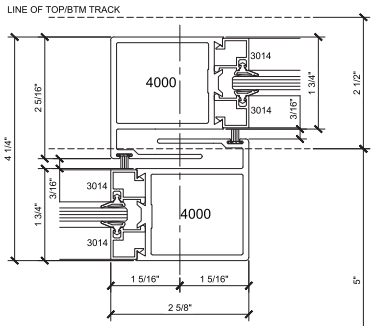


F2 DOOR INTERLOCK

SCALE: FULL

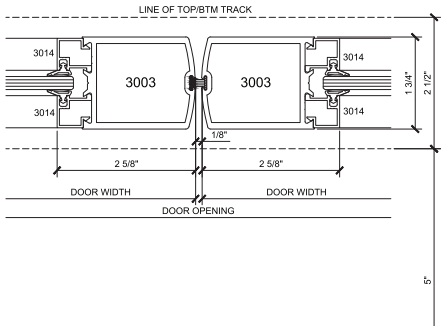

G1 DOOR MEETING STILES

SCALE: FULL

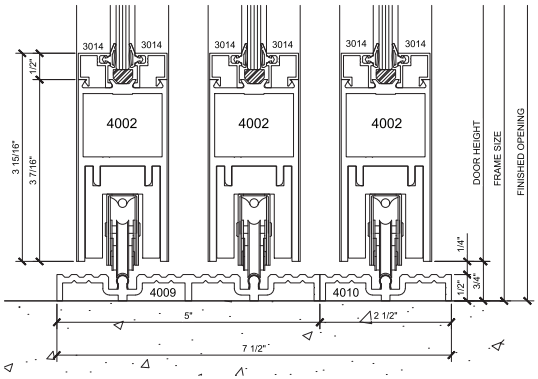

C3 BTM DOOR RAIL & ROLLER


SCALE: FULL

FHC NARROW STYLE 760 MALL SLIDER


SHEET #	2.06
DRAWN BY:	GJR
DATE:	2-22-2024
SCALE:	AS NOTED

11940 BRITTMOORE PARK DR.
HOUSTON, TX. 77041
P: 713-869-9551 F: 713-869-4254
www.atlasarchmetals.com


ATLAS
ARCHITECTURAL METALS INC.

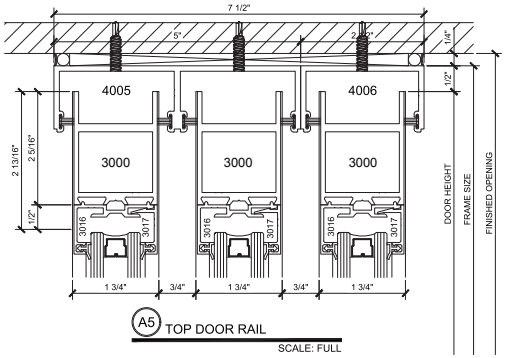


A5 TOP DOOR RAIL
SCALE: FULL

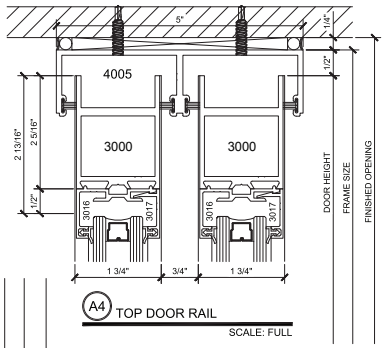


A4 TOP DOOR RAIL
SCALE: FULL

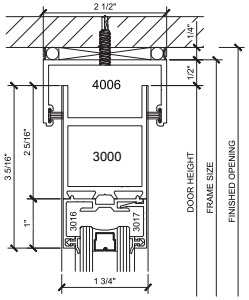


A3 TOP DOOR RAIL
SCALE: FULL

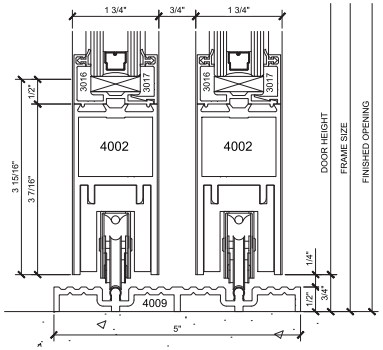


C6 BTM DOOR RAIL & ROLLER
SCALE: FULL

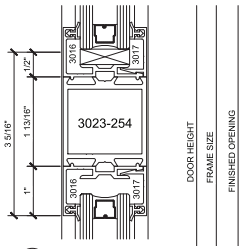


B1 INTERMEDIATE MUTIN BAR
SCALE: FULL

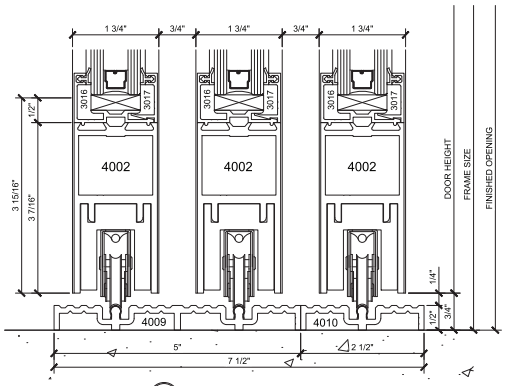

C7 BTM DOOR RAIL & ROLLER
SCALE: FULL

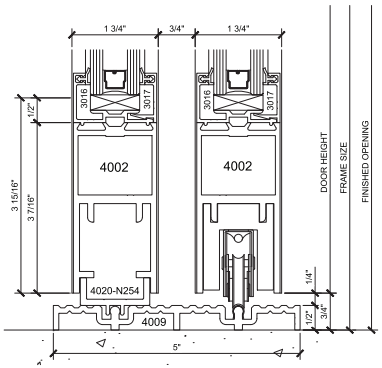

C5 BTM DOOR RAIL & ROLLER
SCALE: FULL

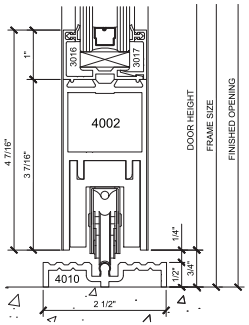

C4 BTM DOOR RAIL & ROLLER
SCALE: FULL


SHEET #

3.00

DRAWN BY:	GJR
DATE:	2-22-2024
SCALE:	AS NOTED


11940 BRITTMOORE PARK DR.
HOUSTON, TX. 77041
P: 713-869-9551 F: 713-869-4254
www.atlasarchmetals.com

ATLAS
ARCHITECTURAL METALS INC.

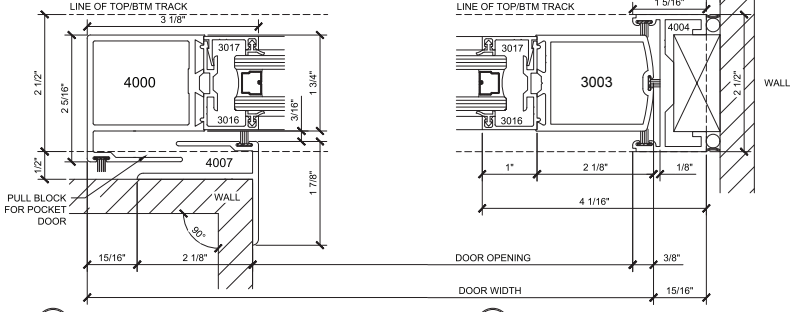


E3 DOOR STILE @ POCKET DOOR
SCALE: FULL


H3 DOOR JAMB & STILE
SCALE: FULL

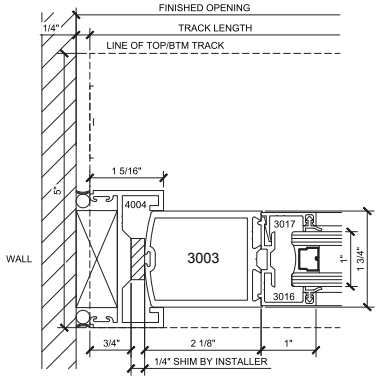


D1 FIXED PANEL JAMB & STILE
SCALE: FULL

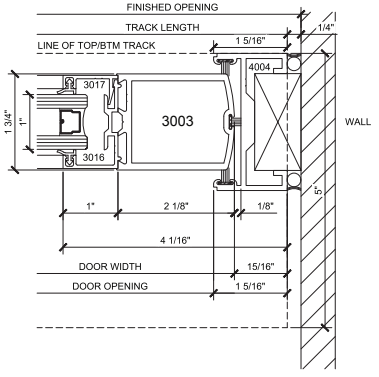


H4 DOOR JAMB & STILE
SCALE: FULL

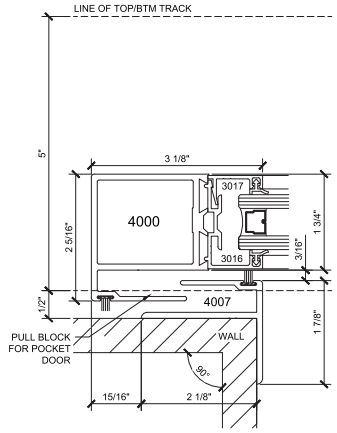


E4 DOOR STILE @ POCKET DOOR
SCALE: FULL

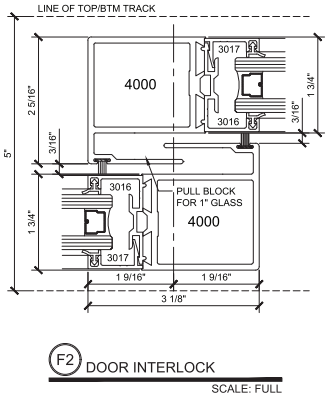

F2 DOOR INTERLOCK
SCALE: FULL

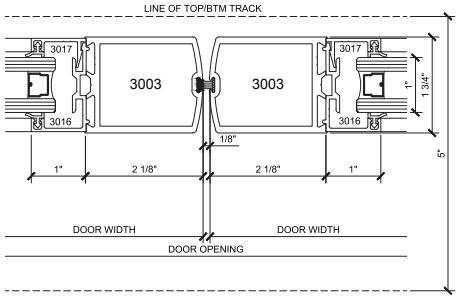

G1 DOOR MEETING STILES
SCALE: FULL

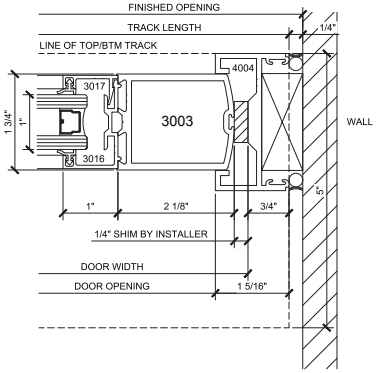


H5 FIXED PANEL JAMB & STILE
SCALE: FULL

SHEET #	3.01
DRAWN BY:	GJR
DATE:	2-22-2024
SCALE:	AS NOTED


11940 BRITTMOORE PARK DR.
HOUSTON, TX. 77041
P: 713-869-9551 F: 713-869-4254
www.atlasarchmetals.com

ATLAS
ARCHITECTURAL METALS INC.

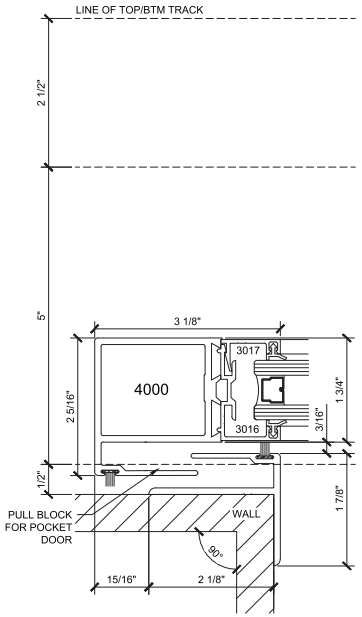


E4 DOOR STILE @ POCKET DOOR

SCALE: FULL

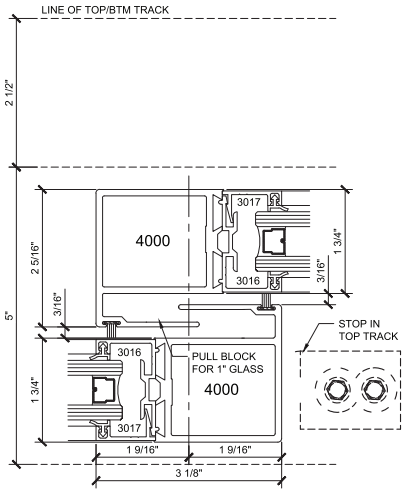

F3 DOOR INTERLOCK


SCALE: FULL

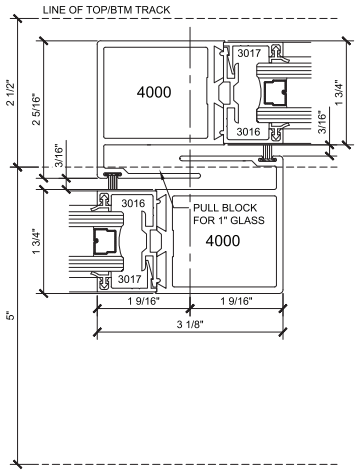

F4 DOOR INTERLOCK

SCALE: FULL

FHC NARROW STYLE 760 MALL SLIDER

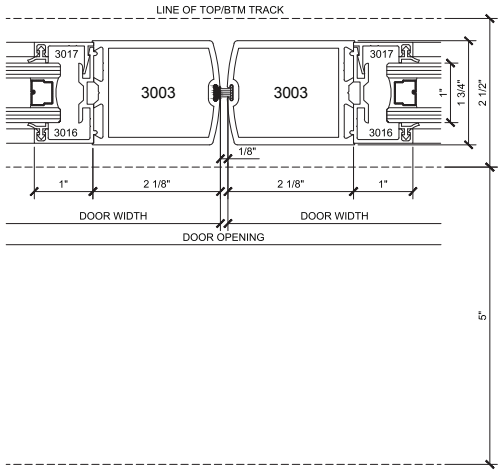

G2 DOOR MEETING STILES

SCALE: FULL

SHEET #	3.02
DRAWN BY:	GJR
DATE:	2-22-2024
SCALE:	AS NOTED

11940 BRITTMOORE PARK DR.
HOUSTON, TX. 77041
P: 713-869-9551 F: 713-869-4254
www.atlasarchmetals.com

ARCHITECTURAL METALS INC.

ATLAS
ARCHITECTURAL METALS INC.

atlasarchmetals.com

11940 Brittmoore Park Dr.
Houston, TX 77041
P: 713-869-9551
F: 713-869-4254